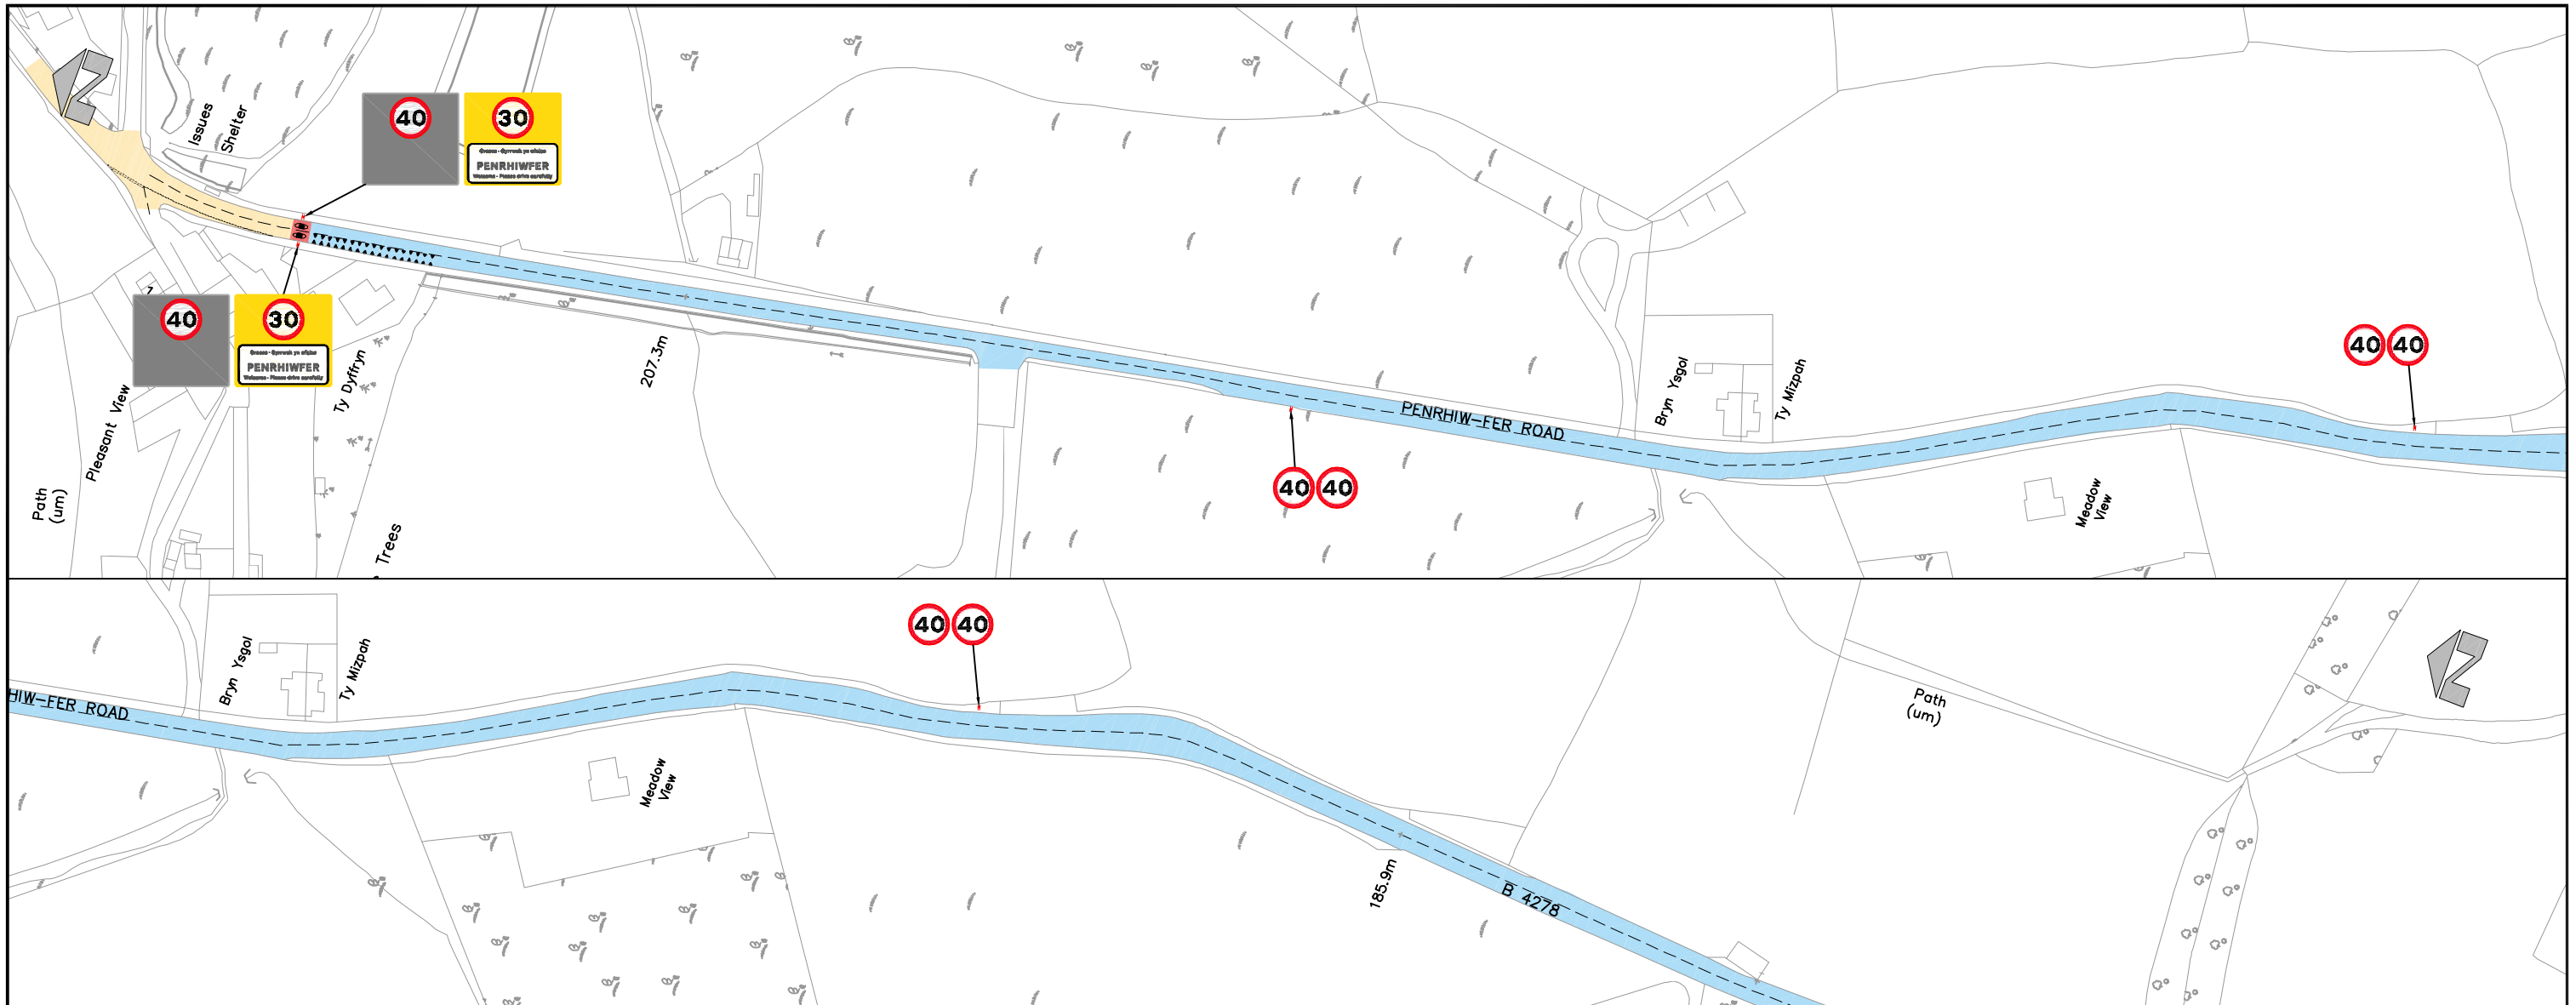

Allwedd/ Key:

- Terfyn cyflymder presennol o 30mya
  Existing 30MPH Speed Limit
- Terfyn cyflymder arfaethedig o 40mya
  Proposed 40MPH Speed Limit
- Nodwedd y Porth gyda 'dannedd draig'
  Gateway Feature with Dragons Teeth

Reproduced from the Ordnance Survey mapping with the permission of the Controller of Her Majesty's Stationery Office. Crown Copyright. Unauthorised reproduction infringes Crown Copyright and may lead to prosecution or civil proceedings. Licence (2016) No. LA100025456

Drawing name: O:\Strategic Projects\Projects\P-060 - Tonyrefail SRIC\Design\Drawings\G-12-5_Tonyrefail_Speed Limit Public Notice.dwg

Manylion Adolygiad/Revision Details	Erbyn/By	Dyddiad/Date	Isnod/Suffix
-	-	-	-

RHONDDA CYNON TAF

GWASANAETHAU CORFFORAETHOL A RHENG-FLAEN RHONDDA CYNON TAF PRIFFYRDD A GOFAL Y STRYDOEDD

PROSIECTAU STRATEGOL/STRATEGIC PROJECTS
Ty Sardis/Sardis House,
Heol Sardis/Sardis Road,
Pontypridd, CF37 1DU

Tel/Ffon: 01443 425001
Fax/Ffacs: 01443 490414

RHONDDA CYNON TAF
CORPORATE AND FRONTLINE SERVICES
HIGHWAYS AND STREETCARE

Cleient/Client: RHONDDA CYNON TAF CBC

Prosiect/Project: LLWYBRAU DIOGEL YN Y GYMUNED TONYREFAIL SRIC

Teitl y Llun/Dwg Title: LLUN HYSBYSIAD CYHOEDDUS
PUBLIC NOTICE DRAWING

Rhif y Swydd/Job No.	Rhif y Llun/Dwg No.	Adolygiad/Revision
P060	P060-62-001	-
Graddfa/Scale: 1:2000	Dyddiad/Date: August 2018	Dimensiyanau'r Fframm mm/Frame Dimensions mm: (A3) 398x287
Paratowyd gan/Prepared by: S Beaumont	Darlunlwyd gan/Drawn by: S Beaumont	Gwirlwyd gan/Checked by: DRAFT