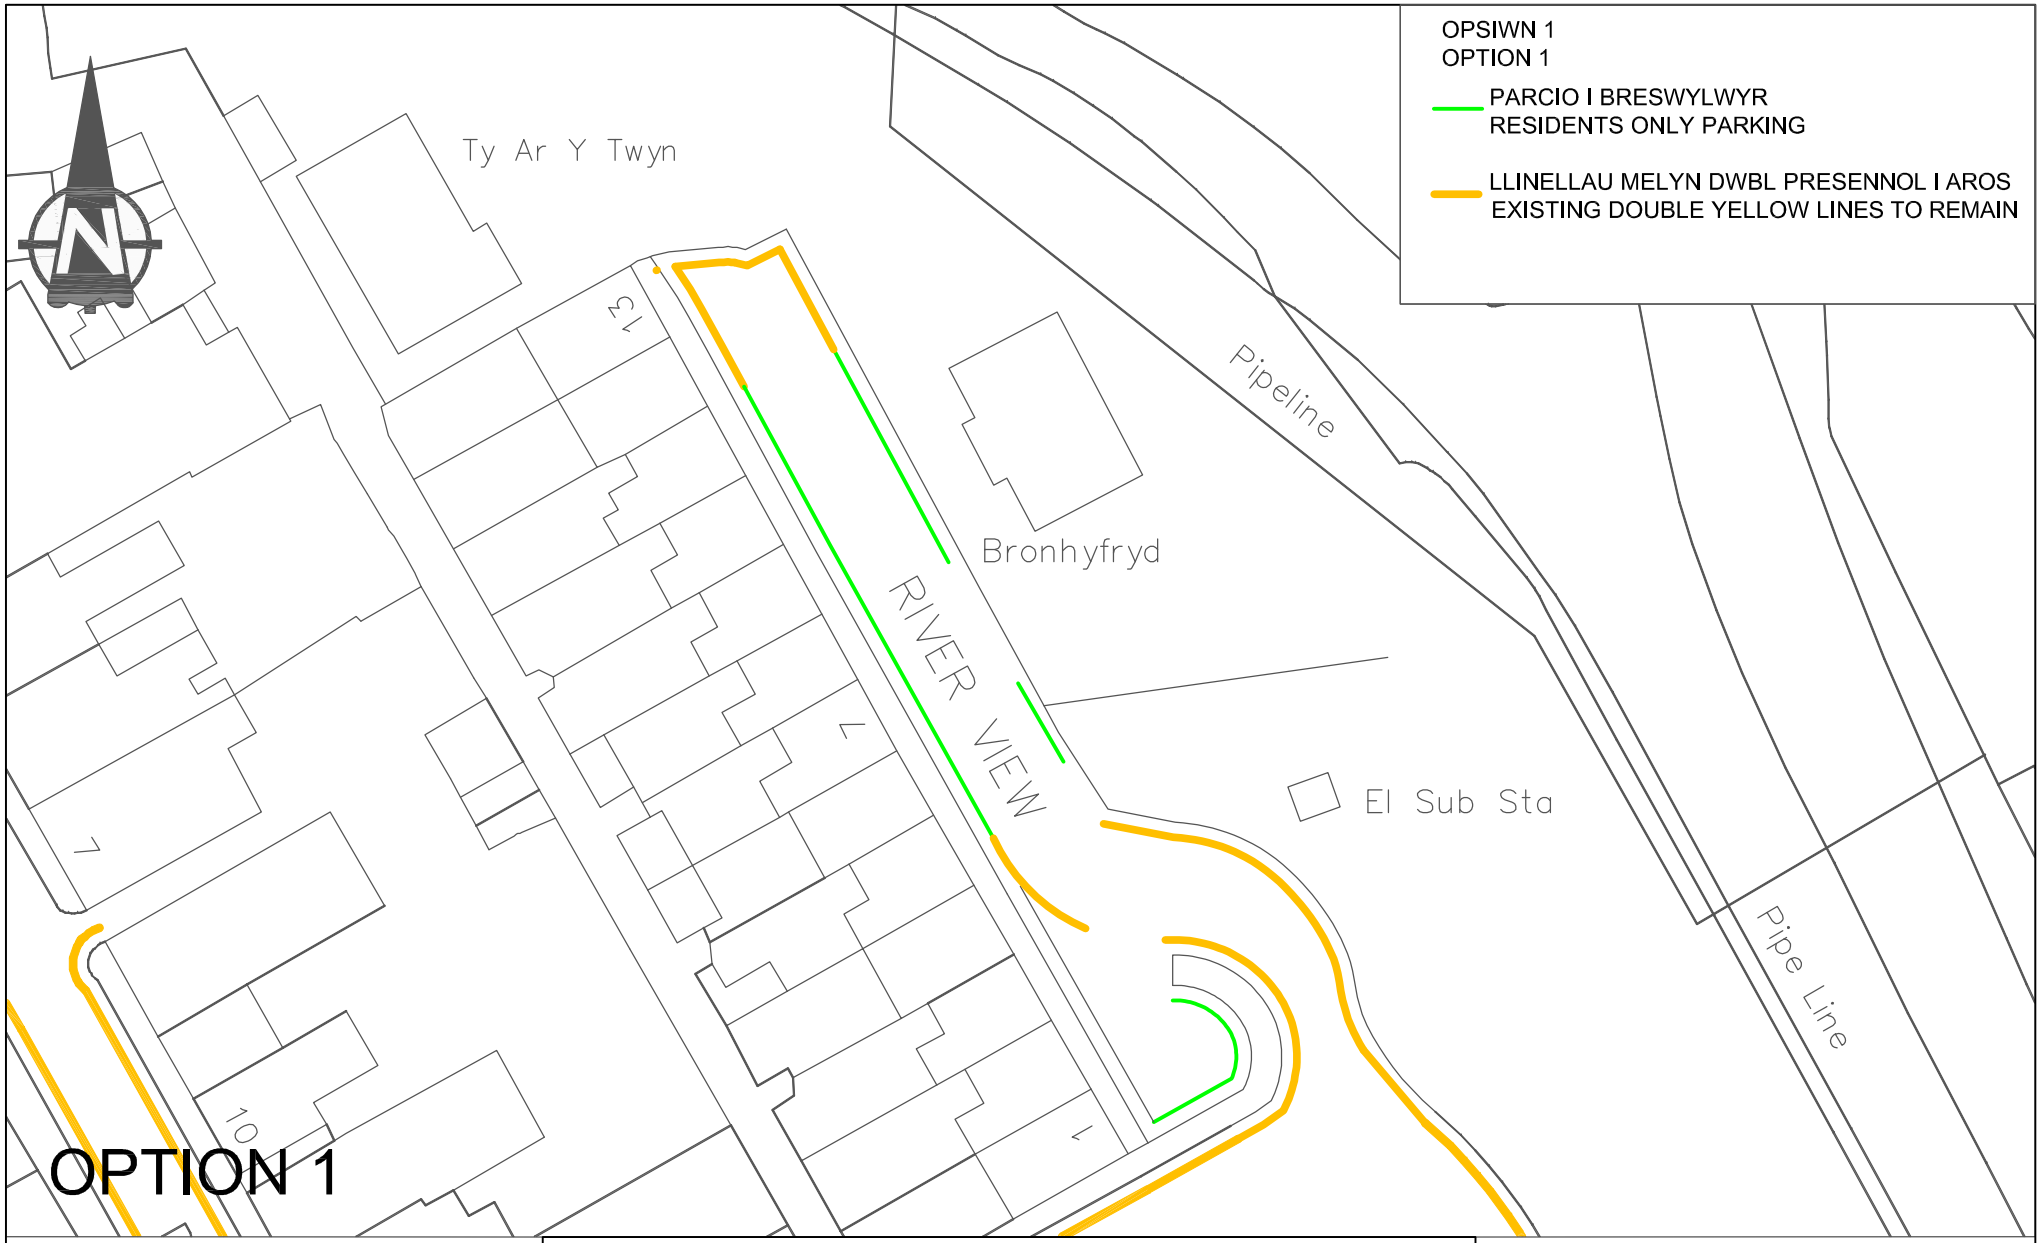

Group Director
Prosperity, Development
& Frontline Services
Rhondda Cynon Taf
County Borough Council,
Sardis House, Sardis Road,
Pontypridd, CF37 1DU.

Cyfarwyddwr Cyfadran
Ffyniant, Datbiygu,
a Gwasanaethau
Rheng Flaen,
Cyngor Bwrdeistref Sirol
Rhondda Cynon Taf,
Ty Sardis, Sardis Road,
Pontypridd, CF37 1DU.

RIVER VIEW TONYPANDY
PROPOSED RESIDENTS PARKING SCHEME

Size Maint	A4	Drawn Tynnu		Checked Gwirio		Approved Cymeradwyo		Date Dyddiad	07/08
File No. Rhif y ffeil	IF094		Scales Graddfeydd		1:500		Drg. No. Rhif y cynllun	T2019/69/1	

Yn seiledig ar faplau'r Arolwg Ordnans gyda chaniatad Rheolwr Llyfrfa El Mawrhydi © Hawlfraint y Goron. Mae atgynhyrchu heb awdurdod yn torri Hawlfraint ac mae'n bosibl bydd hyn yn arwain at erlyniad neu achos cyfreithiol. Rhif trwydded CBC Rhondda Cynon Taf 100023458
Reproduced from the Ordnance Survey mapping with the permission of the controller of Her Majesty's Stationery Office (c) Crown Copyright. Unauthorised reproduction Infringes Crown Copyright and may lead to prosecution or civil proceedings. Rhondda Cynon Taf CBC Licence No 100023458.

Rev No	Amendment Details	Date	Made	Check	App

O:\TRAFMAN\TM Schemes\IF094 River View Tonypandy\3. Drawings\4 Consultation\Plan.dwg