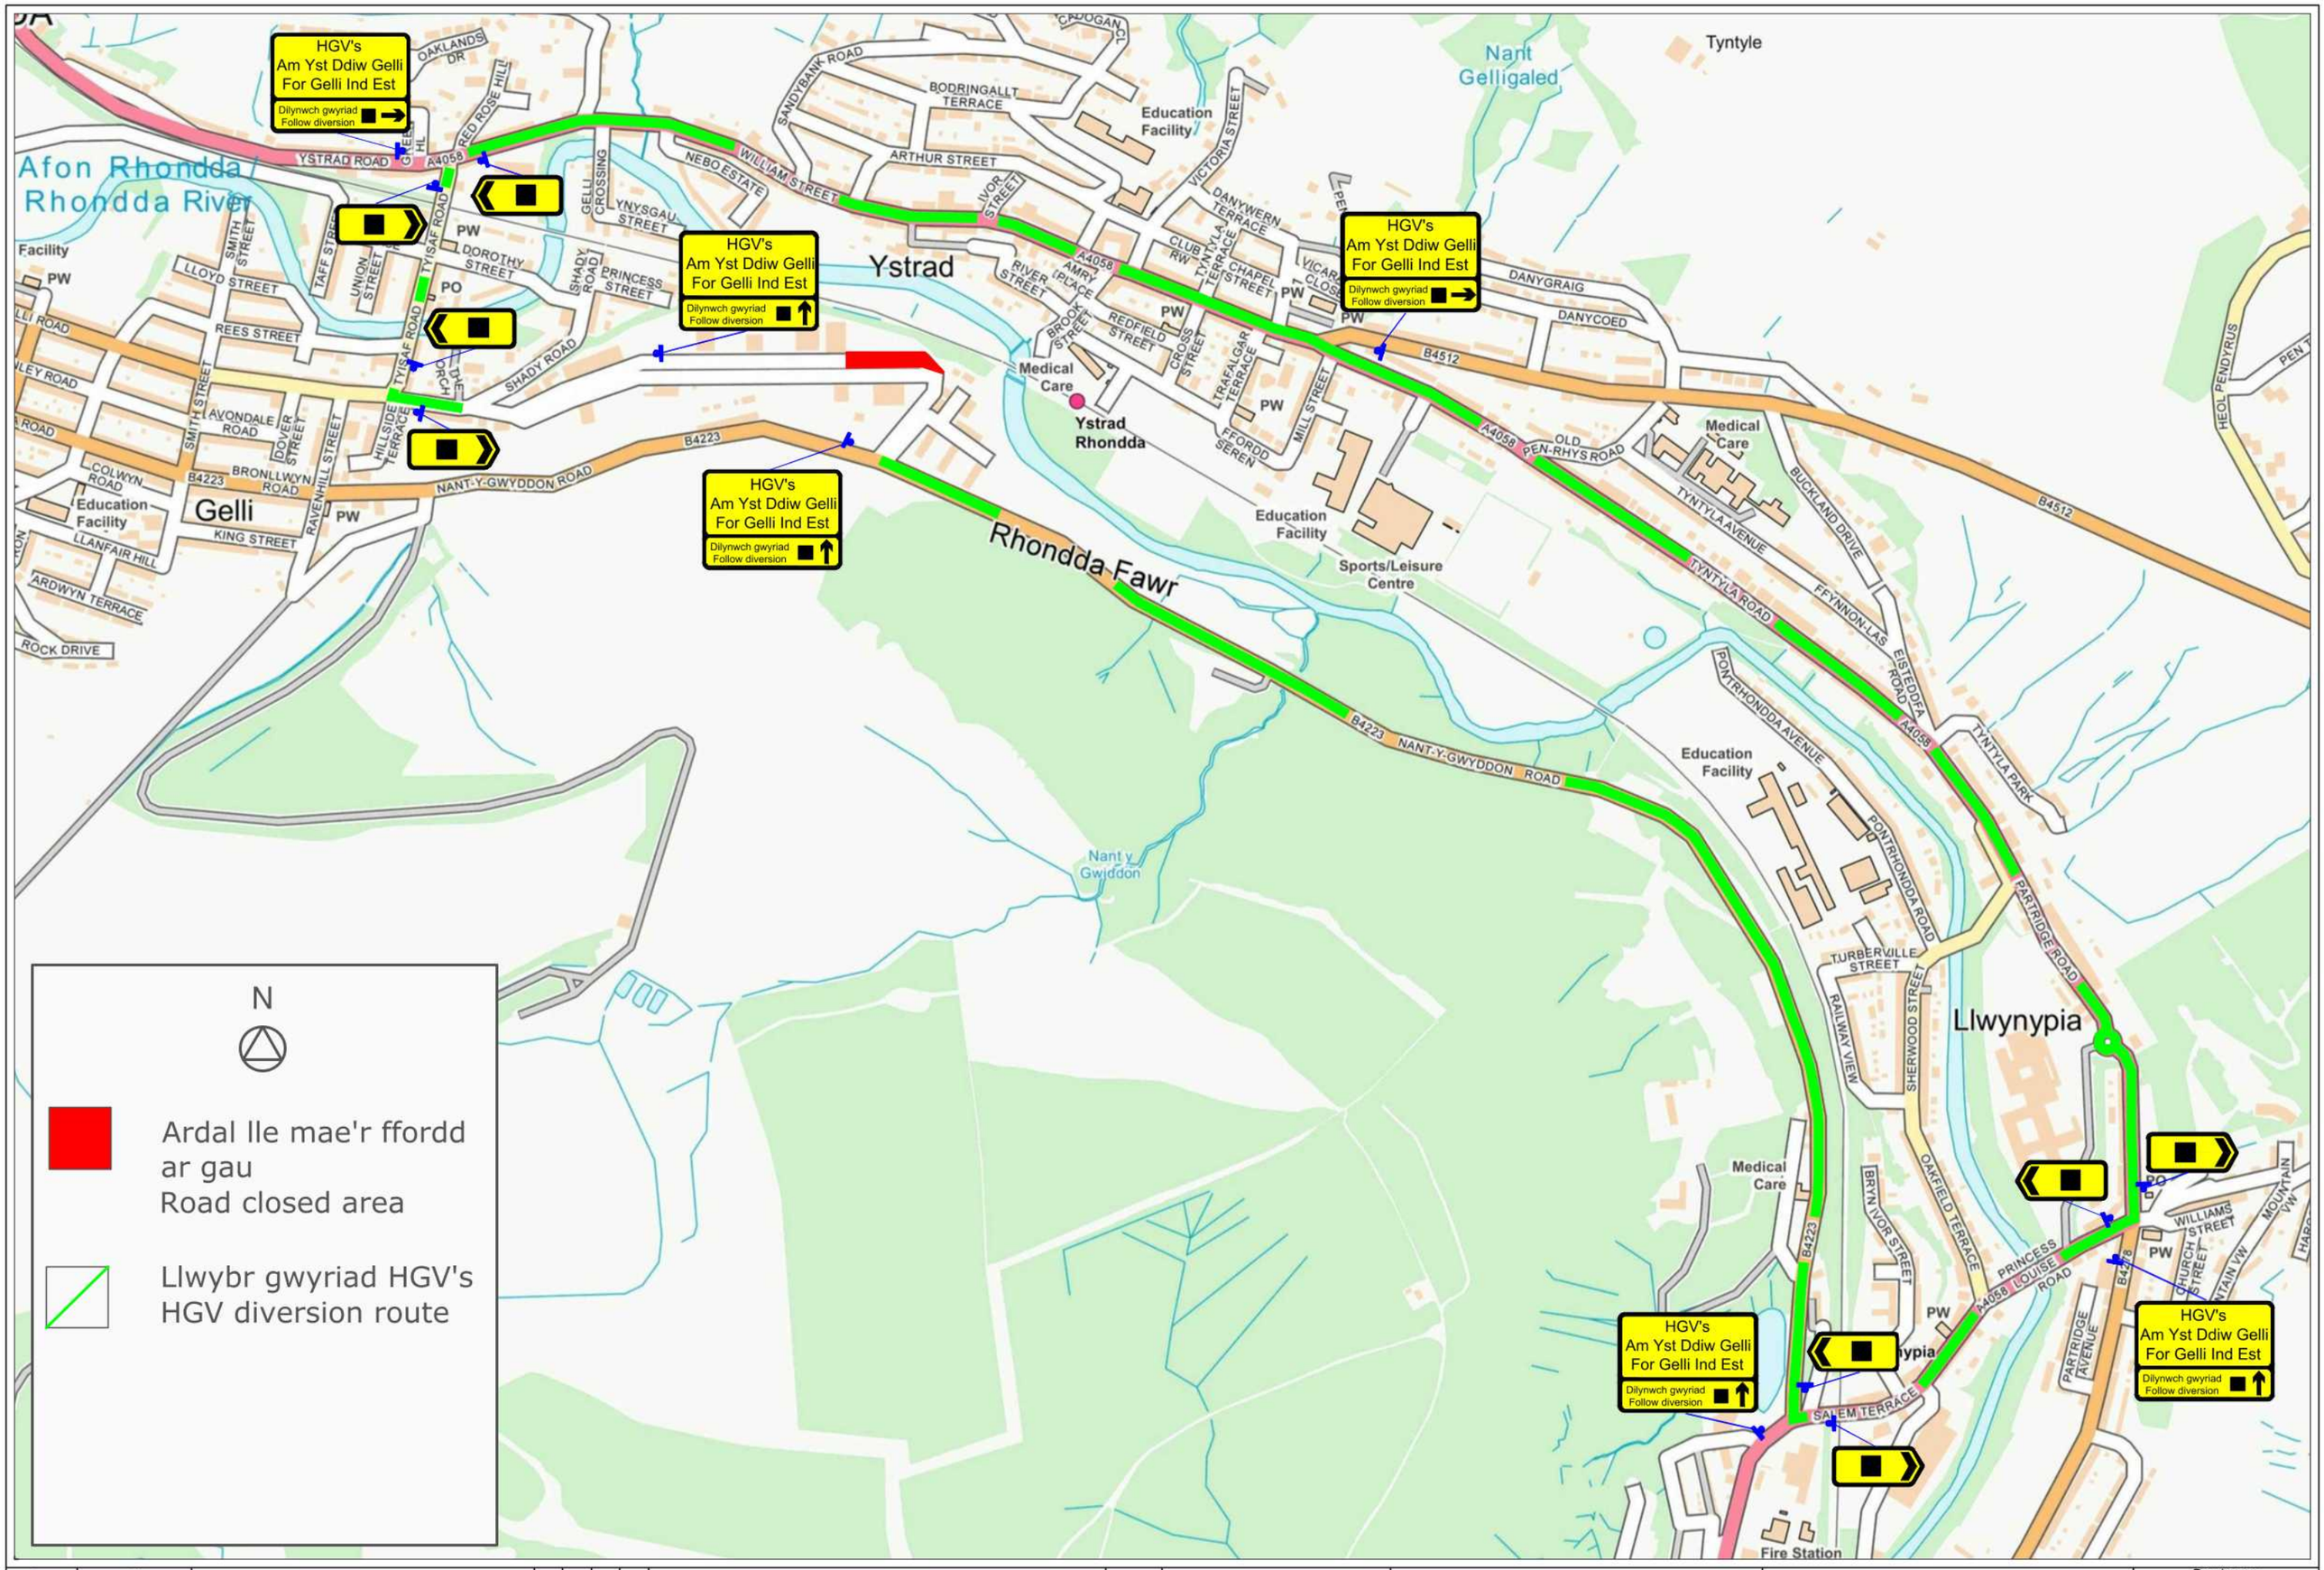

Drn:	JW	forest	Forest Traffic Signals Ltd, Forest House, Broad Quay Road, Felnex Ind Est. Newport. NP19 4PN Tel: 01633 284700 Fax: 01633 283212	Rev.	Drn.	Chk.	App.	Description	Date.	Client: Alun Griffiths	Prosiect: Ystrad Ddiwydiannol Gelli Project: Gelli Industrial Estate Gelli Office copy / Issued to site / Issued to client
Chk:	JW										Lluniad: Trefn rheoli traffig Drawing: Traffic management arrangement
App:	-										Drawing no: SNAG01 0858g Revision: Scale: NTS
Date:	20/10/20										